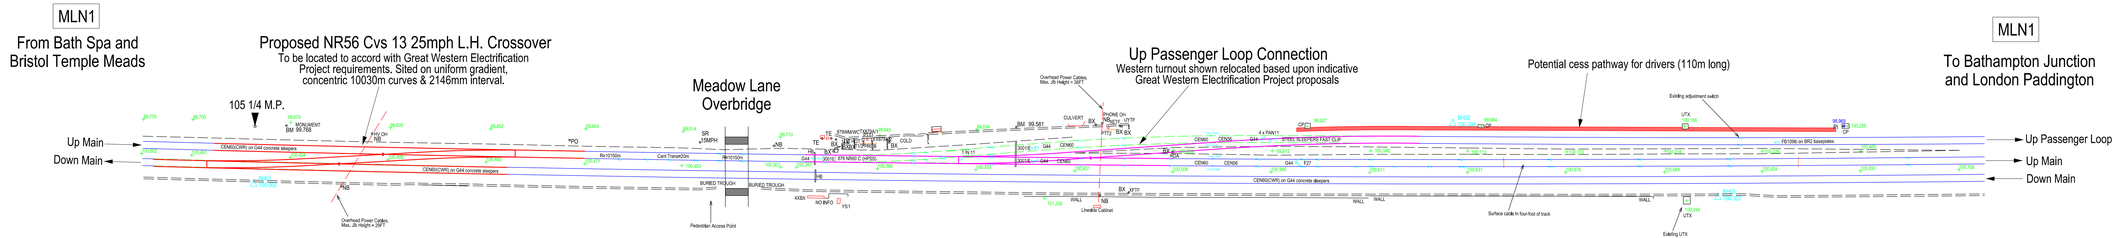

This drawing is for preliminary purposes only and is subject to amendment during design development. UNDER NO CIRCUMSTANCES MUST THIS DRAWING BE USED FOR CONSTRUCTION PURPOSES.

Revision Details	By	Chkd	Appd	Checked Date	Suffix
S&C amended from NR60 to NR56	JB	PH	JH	May	P02

Purpose of Issue
PRELIMINARY (GRIP STAGE 2)

Client
Network Rail

Project Title
UID 140569
METROWEST
PHASE 1

Drawing Title
METRO WEST PHASE 1
Bathampton - Proposed Turnback Facility on Existing Up Passenger Loop for Portishead Services

Designed	Drawn	Checked	Approved	Date
J Barry	J Barry	P. Hiller	J. Hawkes	April 2014

Suitability Suitability	URS Internal Project No. 47070043	Project Manager Karl Hatala karl.hatala@urs.com +44 (0)1793 508787
ELR / Mileage MLN1 / 105 1/4 MP	Scale 1:500	

This document has been prepared in accordance with the scope of URS' appointment by its client and is subject to the terms of that appointment. URS accepts no liability for any use of this document other than by its client and only for the purposes for which it was prepared and provided. Only written dimensions shall be used.
© URS Infrastructure & Environment UK Limited

URS Infrastructure & Environment UK Limited
Tricentre 3
Newbridge Square
Swindon SN1 1BY
+44 (0)1793 508 500
+44 (0)1793 508 501
www.ursglobal.com

URS

Drawing Number
47070043-SW-PW-DRG-7004

Rev
P02

Plot Date: 07/03/2014
File Name: \\sw-wp-001\projects\47xxxxx\47070043 MetroWest Phase 1\05 - Work in Progress Incl CAD\Dgn\PW-47070043-SW-PW-DRG-7004.dgn
Username:jxxb

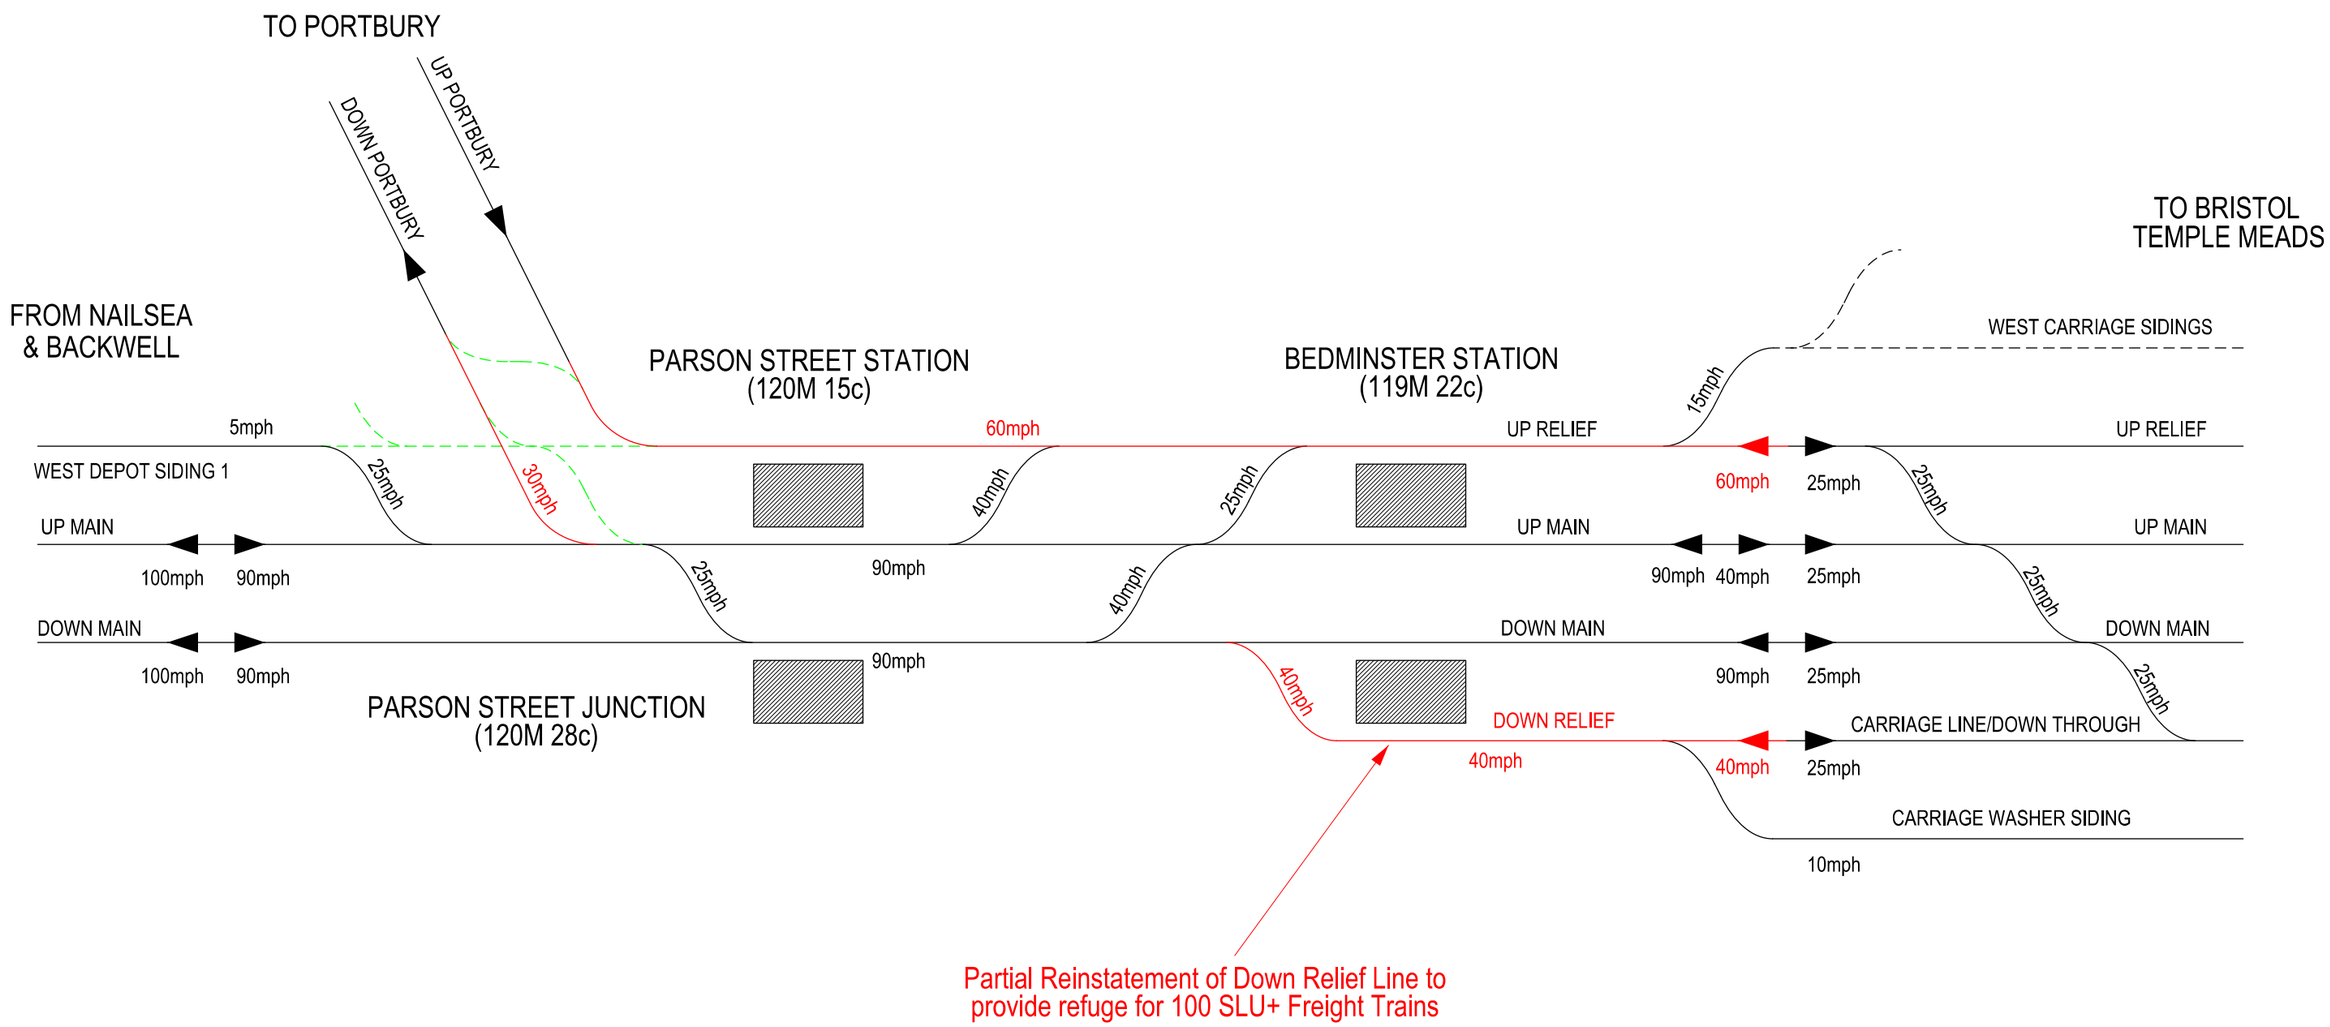

Plot Date : 22/05/2014
Username:jonb
File Name :\\sw-wip-001\projects\470xxxx\4707xxxx\47070043 MetroWest Phase 1\08 - Work in Progress incl CAD\Drgs\PW\47070043-SW-PW-DRG-7005.dgn

Revision Details	By	Chkd	Appd	Checked Date	Suffix

Project Title
UID 140569
METROWEST
PHASE 1

Client
Network Rail

Drawing Title
METROWEST PHASE 1
PORTISHEAD REOPENING
Potential Reinstatement of part
of former Down Relief Line

Designed	Drawn	Checked	Approved	Date
	J Barry	P Hillier	J Hawkes	May 2014

Scale @ A3
N.T.S.

Suitability

ELR / Mileage
MLN1 / 119M - 120.5M

URS Internal Project No.
47070043

Project Manager
Karl Hatala
karl.hatala@urs.com
+44 (0)1793 508787

This document has been prepared in accordance with the scope of URS' appointment with its client and is subject to the terms of that appointment. URS accepts no liability for any use of this document other than by its client and only for the purposes for which it was prepared and provided. Only written dimensions shall be used.
© URS Infrastructure & Environment UK Limited

Purpose of Issue
FOR INFORMATION

Drawing Number
47070043-SW-PW-DRG-7005

Rev
P01

URS Infrastructure & Environment UK Limited
Tricentre 3
Newbridge Square
Swindon SN1 1BY
+44 (0)1793 508 500
+44 (0)1793 508 501
www.ursglobal.com



NOTES:

AT PARSON STREET STATION, PLATFORM 3 BROUGHT BACK INTO USE.

ALL NEW AND AFFECTED SIGNALS/SIGNS SUBJECT TO SIGNAL SIGHTING.

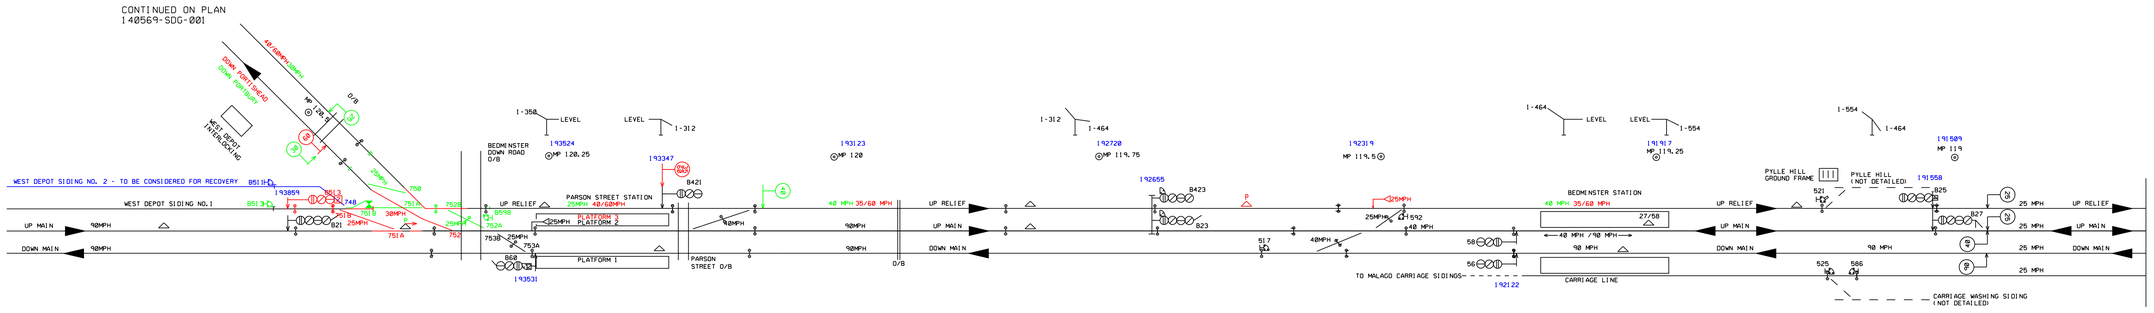

				Network Records Group	Network Rail Drawing No.
				BRISTOL S.B.	I40569-SDG-002
Produced				PORTISHEAD	Last Full Issue: Date:
Checked				BRISTOL MERIDWEST PHASE 1	Correlation Version:
Issued	22/04/2014			SCHEME SKETCH 2 OF 2	Current Version: 0.01

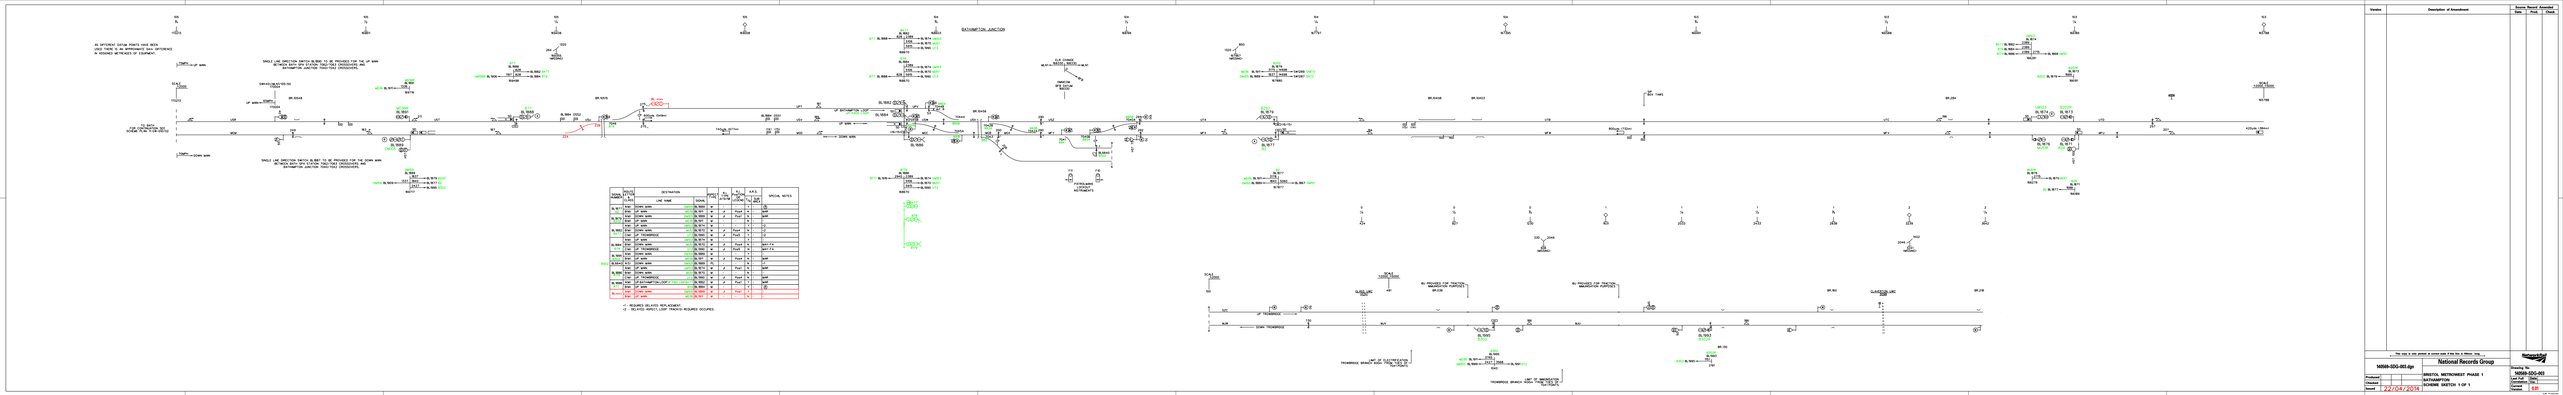
BATHAMPTON JUNCTION
AS DIFFERENT DATUM POINTS HAVE BEEN ADOPTED ON THE ORIGINAL DRAWINGS THERE MAY BE DIFFERENCE IN ABSOLUTE METRE/KM'S OF EQUIPMENT
MAINTAIN ON CAD

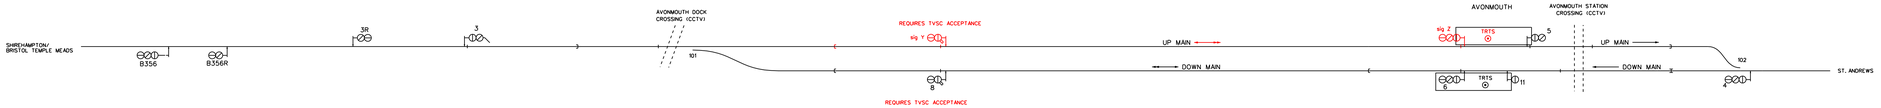

Version	Description of Amendment	Source Record Amended		
		Date	Prod.	Check

This copy is only plotted at correct scale if this line is 100mm long

140569-SDG-004.dgn	National Records Group	Drawing No 140569-SDG-004
Produced	BRISTOL METROWEST PHASE 1	Last Full Correlation Date / Var.
Checked	AVONMOUTH	
Issued 22/04/2014	SCHEME SKETCH 1 OF 1	Current Version 0.01

CAD Produced